Proposed Reclamation Plan

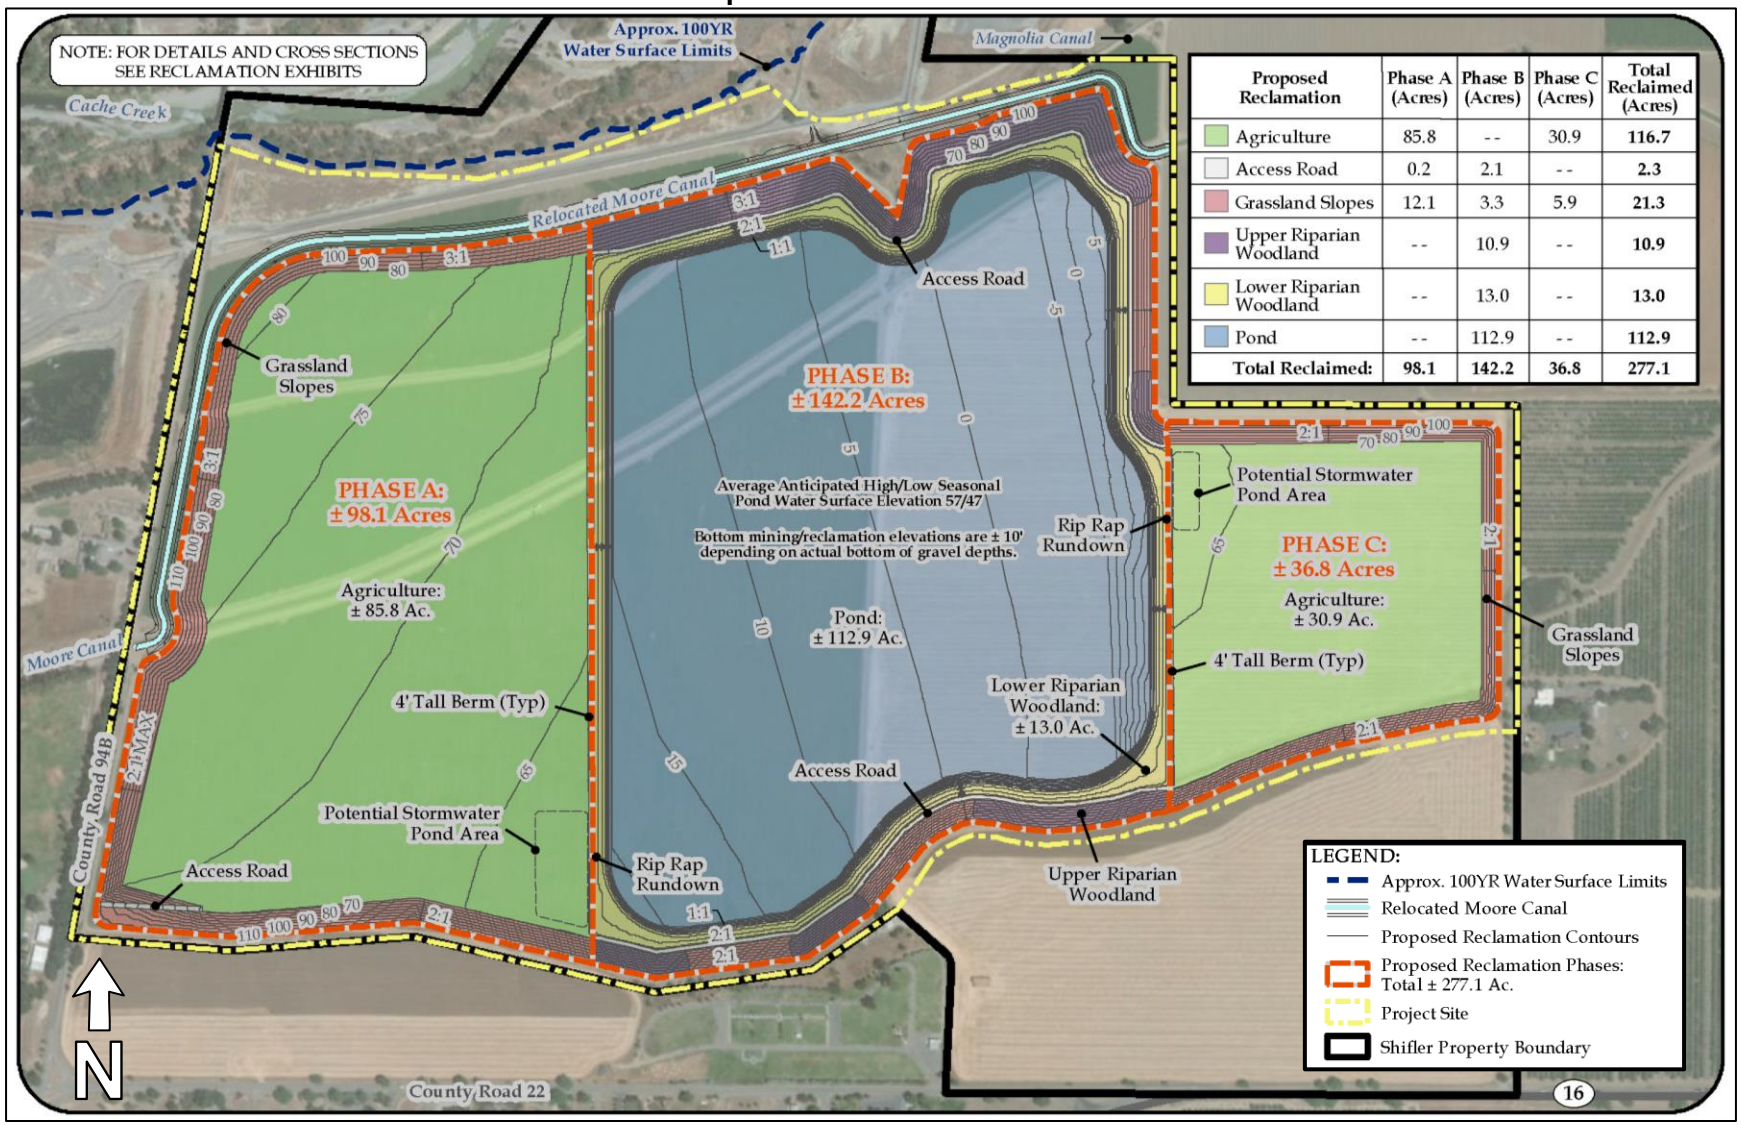

Proposed Reclamation	Phase A (Acres)	Phase B (Acres)	Phase C (Acres)	Total Reclaimed (Acres)
Agriculture	85.8	--	30.9	**116.7**
Access Road	0.2	2.1	--	**2.3**
Grassland Slopes	12.1	3.3	5.9	**21.3**
Upper Riparian Woodland	--	10.9	--	**10.9**
Lower Riparian Woodland	--	13.0	--	**13.0**
Pond	--	112.9	--	**112.9**
Total Reclaimed:	**98.1**	**142.2**	**36.8**	**277.1**